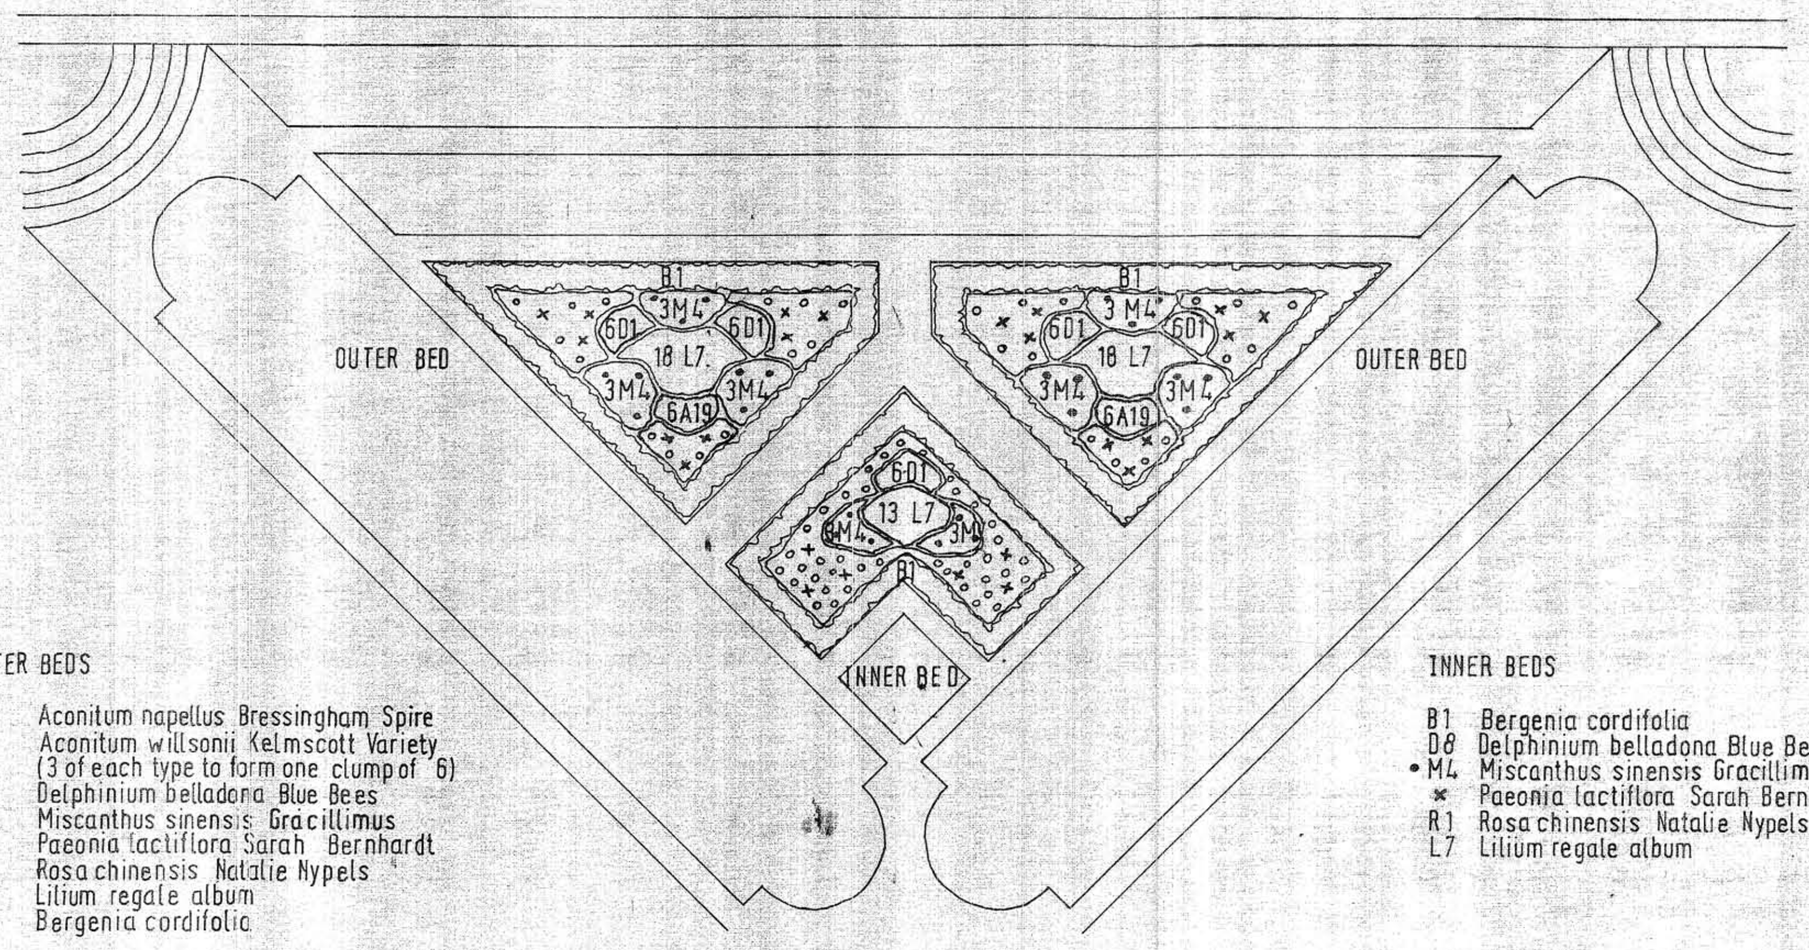

OUTER BEDS

A19 Aconitum napellus Bressingham Spire
Aconitum willsonii Kelmscott Variety
(3 of each type to form one clump of 6)
D1 Delphinium belladona Blue Bees
• M4 Miscanthus sinensis Gracillimus
× Paeonia lactiflora Sarah Bernhardt
○ R1 Rosa chinensis Natalie Nypels
L7 Lilium regale album
B1 Bergenia cordifolia

Existing planting of Bergenia, Aconitum, Paeonia and Rosa to be replanted as indicated on the revised planting plan

○×• Symbols indicate exact location of plants.

INNER BEDS

B1 Bergenia cordifolia
D8 Delphinium belladona Blue Bees
• M4 Miscanthus sinensis Gracillimus
× Paeonia lactiflora Sarah Bernhardt
R1 Rosa chinensis Natalie Nypels
L7 Lilium regale album

6 mm GRID

555mm x 380mm

notes

COUNTY OF SOMERSET
County Hall, Taunton 0823 . 3451 ext.

B. C. ADAMS F.R.I.B.A.
County Architect

job architect
LMcR

job title
HESTERCOMBE GARDENS
REVISED PLANTING 1975

drawing title
THE PLAT

job no. FB9(G) M

revision suffix

B.I.C.

scale 1/8" to 1ft.

date 28.8.75.

drawn J. A.G.

Retain / Destroy

UDO